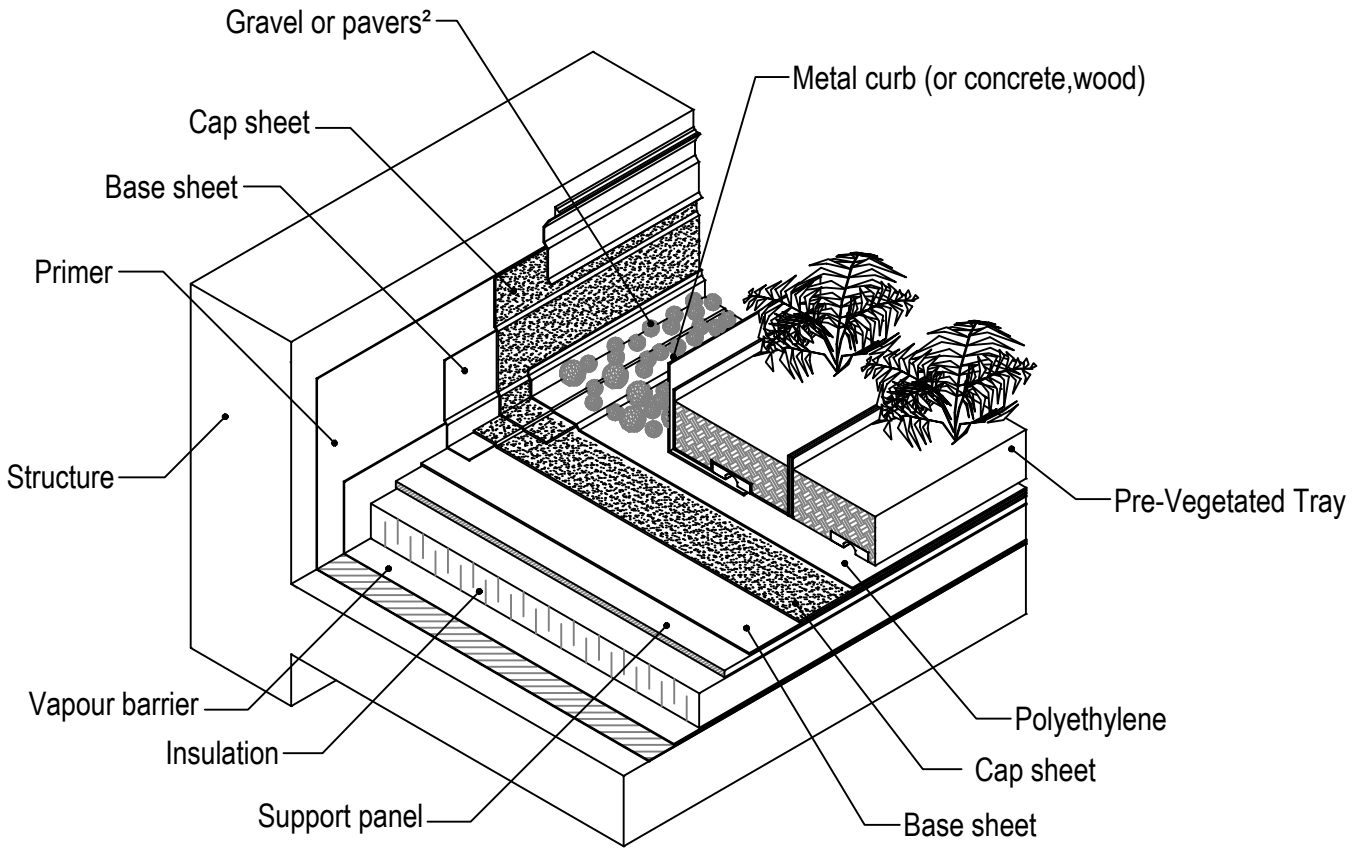

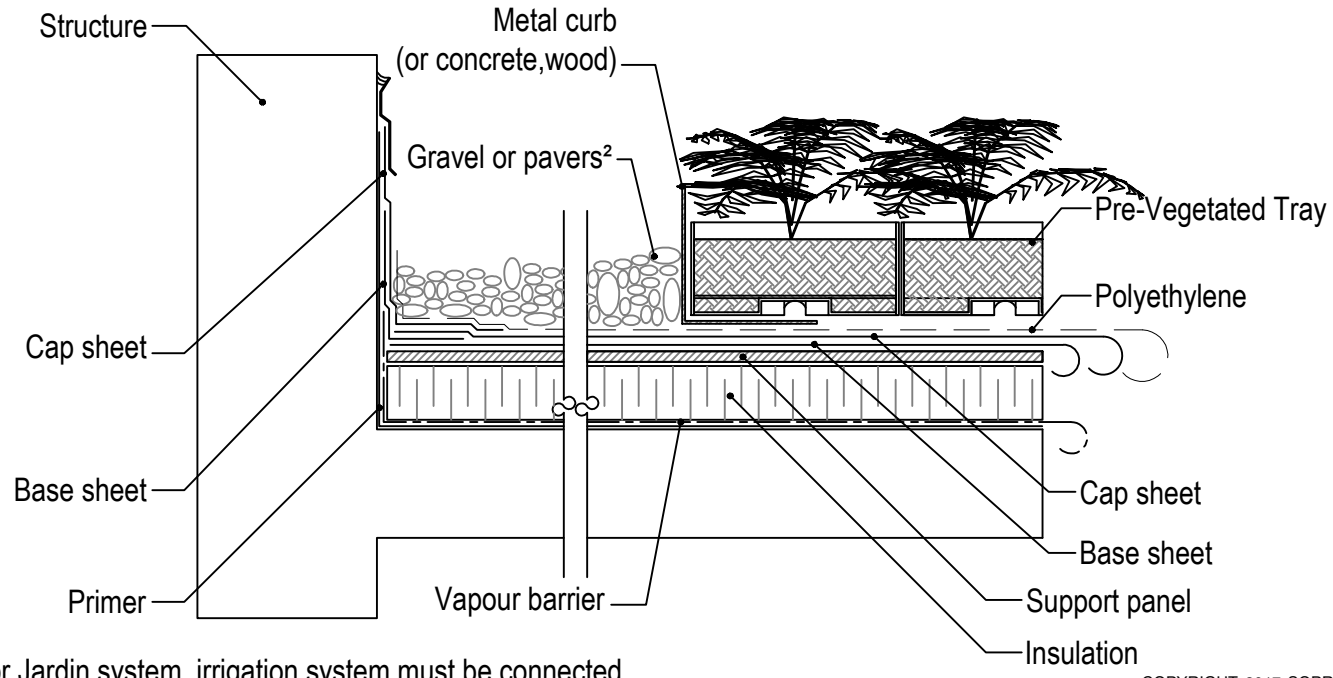

Note¹: For Jardin system, irrigation system must be connected.
Note²: Provide a minimum of 300 mm of gravel at the base of upstands and around drains.

COPYRIGHT 2017 SOPREMA

SOPREMA
1688, J-B Michaud
Drummondville, QC J2C 8E9
WWW.SOPREMA.CA

TITLE:	SOPRANATURE PRE-VEGETATED TRAY		
PROJECT:			DRAWING NUMBER:
SCALE: N.T.S.		DATE: Jun. 2017	NAT18