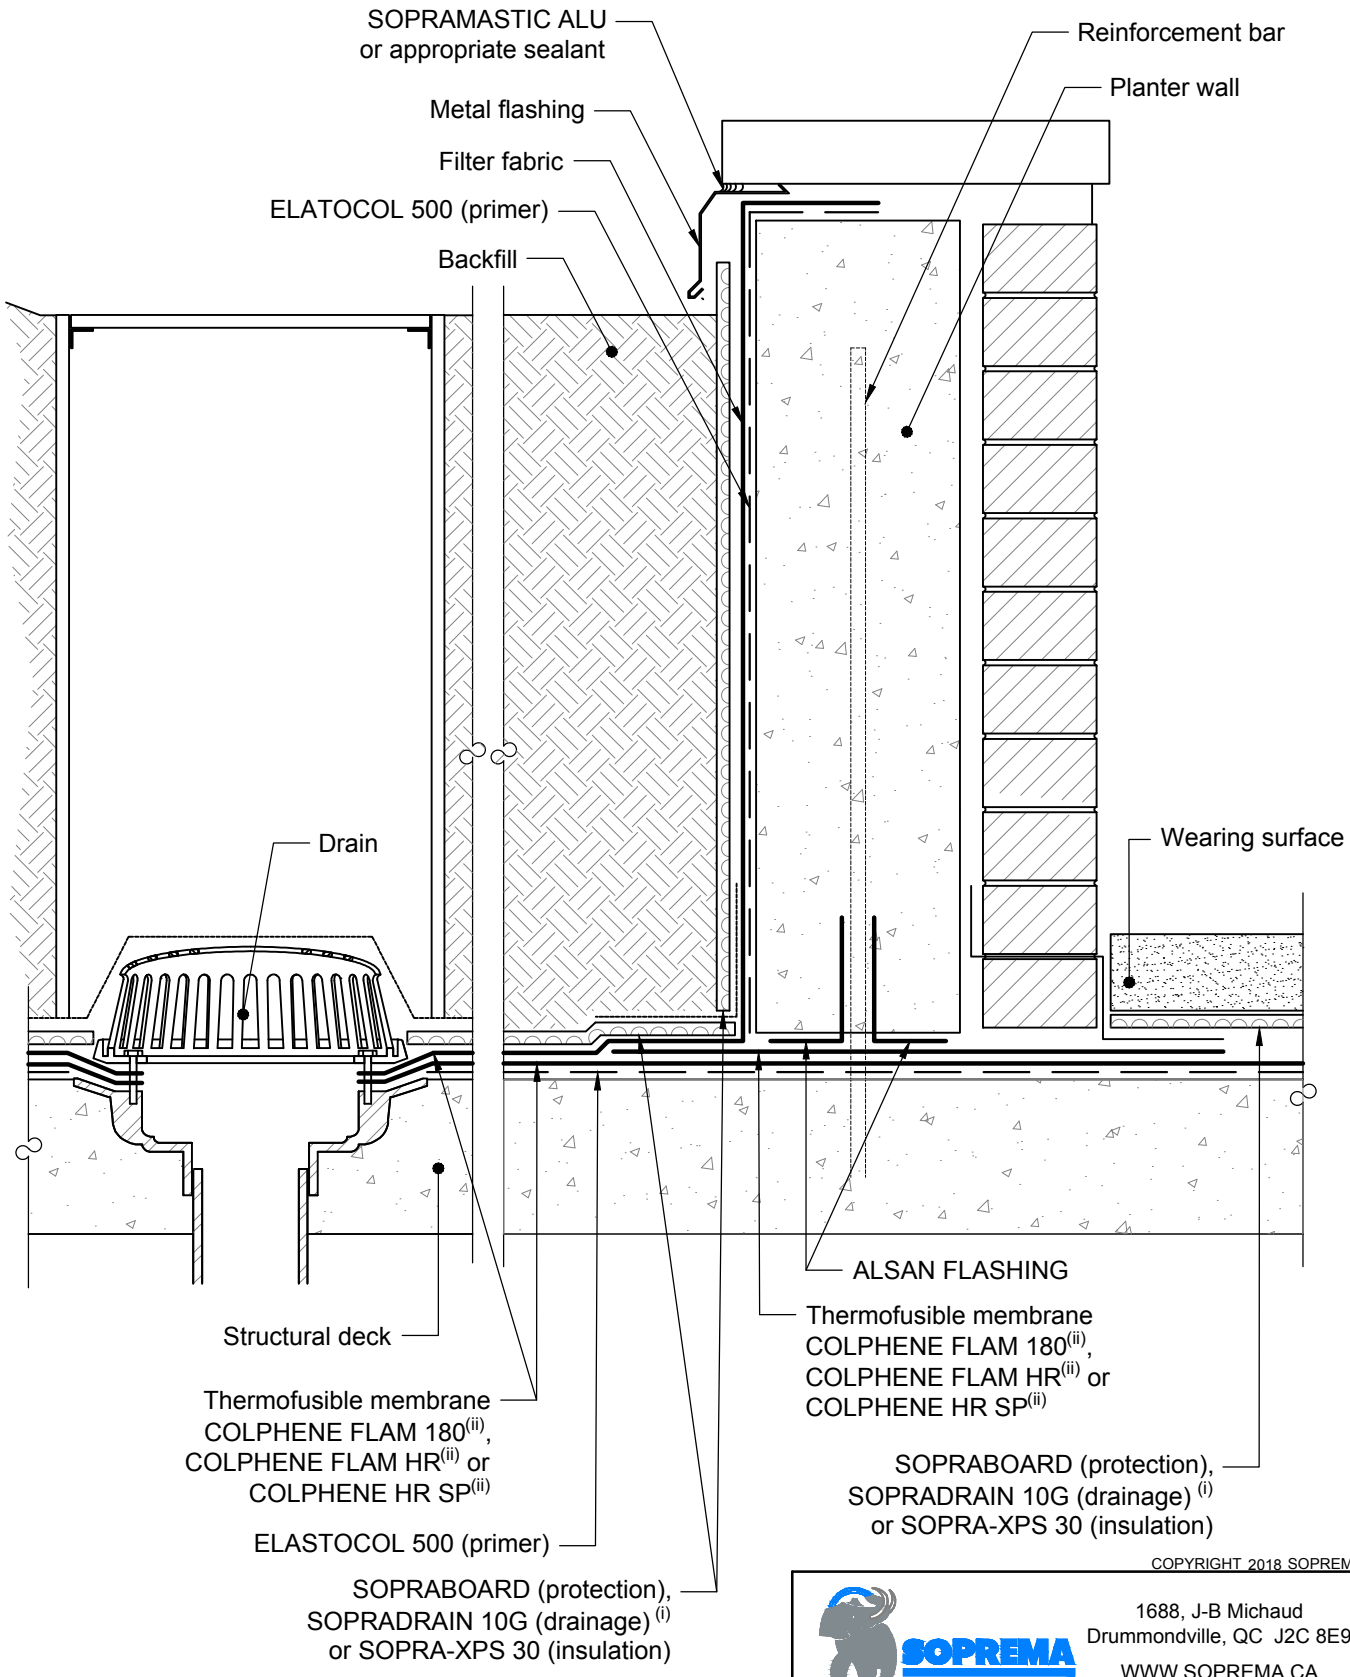

COPYRIGHT 2018 SOPREMA

SOPREMA
1688, J-B Michaud
Drummondville, QC J2C 8E9
WWW.SOPREMA.CA

TITLE:
PLAZA DECK
WATERPROOFING AT DRAIN

PROJECT:

DRAWING NUMBER:
BGW19

SCALE: N.T.S.

DATE: FEBRUARY 2018

NOTES:
(i): Always install sopradrain filter fabric towards backfill.
(ii): Seal all terminations (horizontal and vertical) with trowel with a round end.