COLPHENE H System is composed of:

- Hot rubberized asphalt
- Sopraflash WR2016
- Hot rubberized asphalt

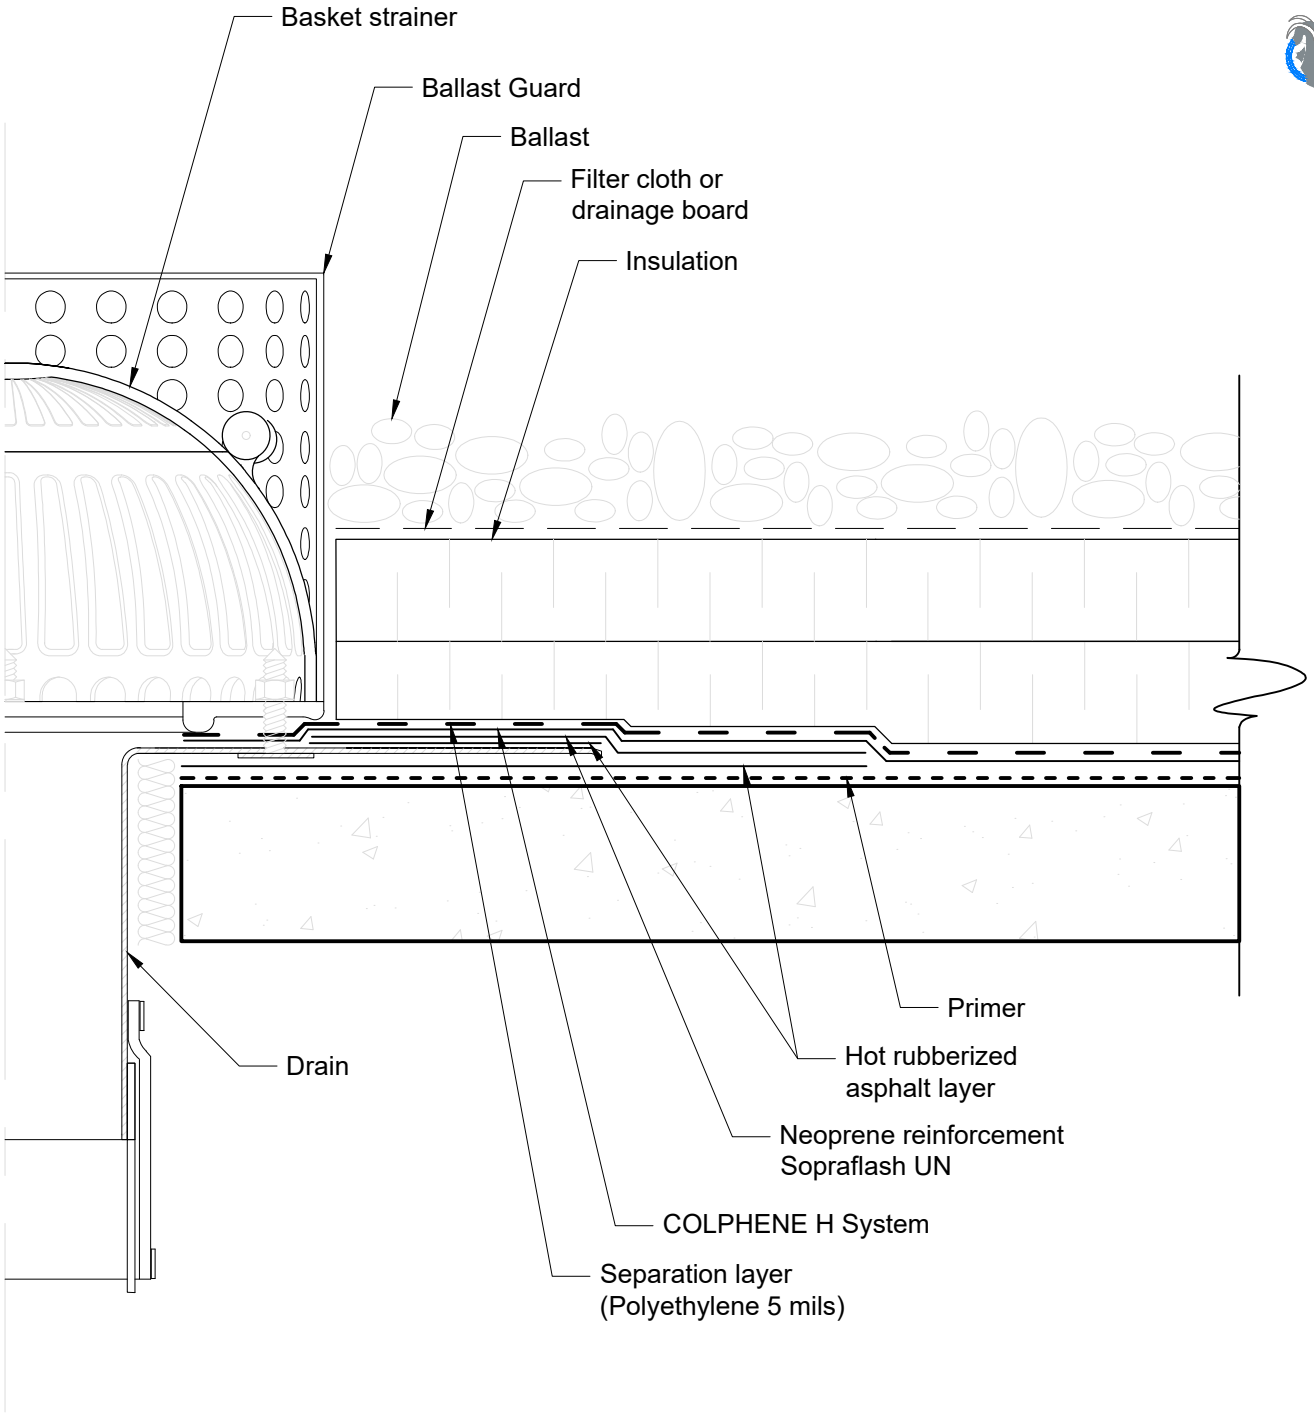

Note: For the quantity of ballast required, please refer to the Canadian Roofing Contractor Association (CRCA) or to the Provincial Roofing Contractor Association

COPYRIGHT 2020 SOPREMA

1688, J-B Michaud Drummondvile, QC J2C 8E5 WWW.SOPREMA.CA

Title : HOT RUBBERIZED ASPHALT - DRAIN TERMINAISON

Scale:	Date:	Drawing number:
N.T.S	OCT. 2020	SOP131-01